22 | 23 | 24

7 | 9

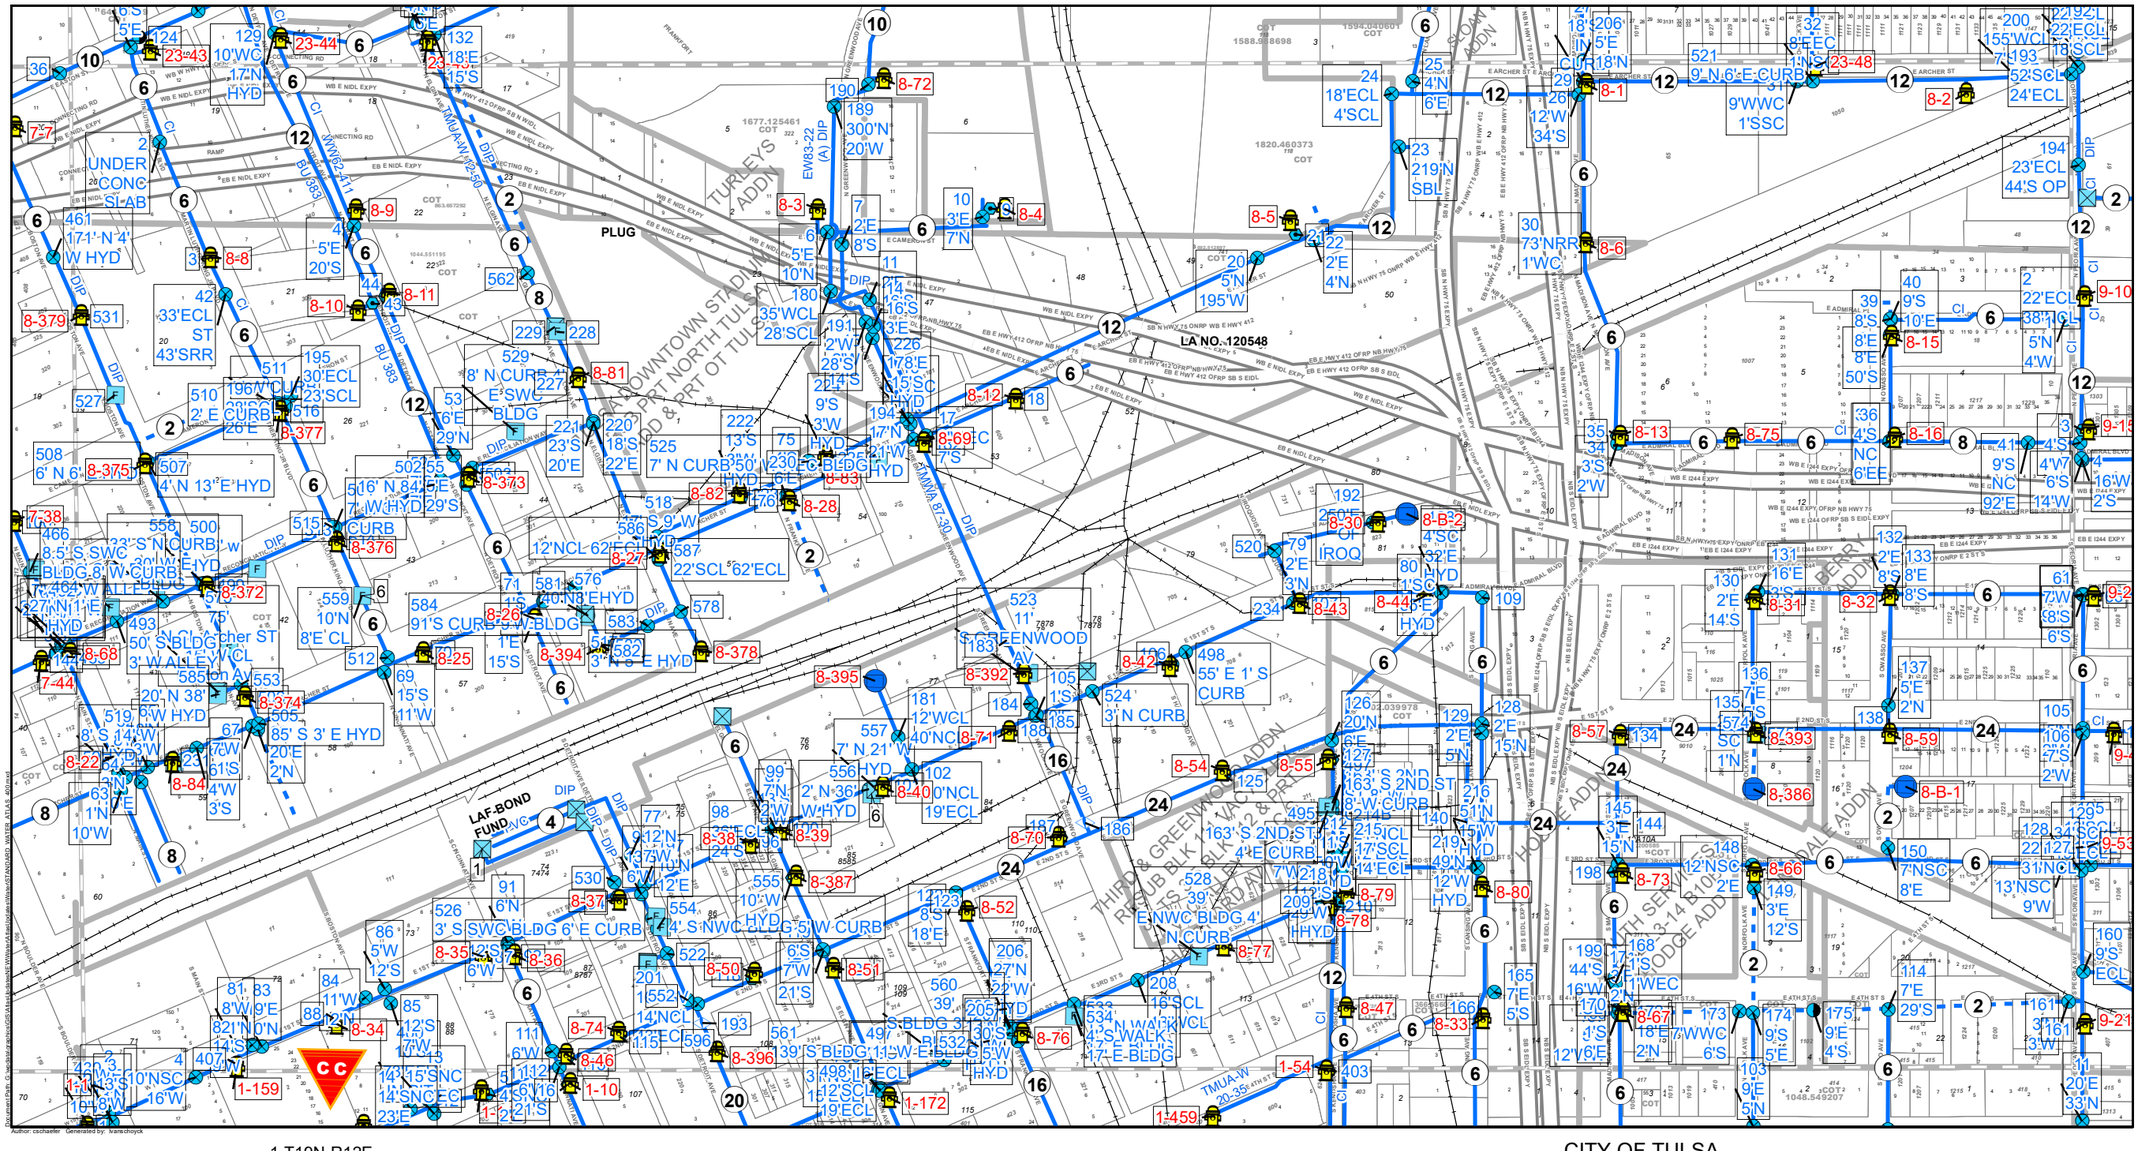

1-T19N-R12E

0 200 400 800 1,200 Feet

Author: cschaefer Generated by: kranschoyck

6 | 1

Created: 1/30/2021

CITY OF TULSA
WATER ATLAS
Engineering Services

Page: 8

2